

IL 53 PHASE I STUDY
PROPOSED IMPROVEMENTS

ILLINOIS 53 River Road to Patterson Road

PAVEMENT
AGGREGATE SHOULDER
DRIVEWAY ENTRANCE
SHARED-USE PATH
CONCRETE BARRIER
CURB & GUTTER
ASPHALT SHOULDER
SIDEWALK
HISTORIC SITE
WETLANDS
FLOODWAY BOUNDARY 100-YR

October 11, 2023

0 200 400 600
SCALE IN FEET



IL 53 PHASE I STUDY
PROPOSED IMPROVEMENTS

ILLINOIS 53 River Road to Patterson Road

PAVEMENT
AGGREGATE SHOULDER
DRIVEWAY ENTRANCE
SHARED-USE PATH
CONCRETE BARRIER
CURB & GUTTER
ASPHALT SHOULDER
SIDEWALK
HISTORIC SITE
WETLANDS
FLOODWAY BOUNDARY 100-YR

October 11, 2023

0 200 400 600
SCALE IN FEET




IL 53 PHASE I STUDY
PROPOSED IMPROVEMENTS


ILLINOIS 53 River Road to Patterson Road

- PAVEMENT
- AGGREGATE SHOULDER
- DRIVEWAY ENTRANCE
- SHARED-USE PATH
- CONCRETE BARRIER
- CURB & GUTTER
- ASPHALT SHOULDER
- SIDEWALK
- HISTORIC SITE
- WETLANDS
- FLOODWAY BOUNDARY 100-YR

October 11, 2023

0 200 400 600
SCALE IN FEET

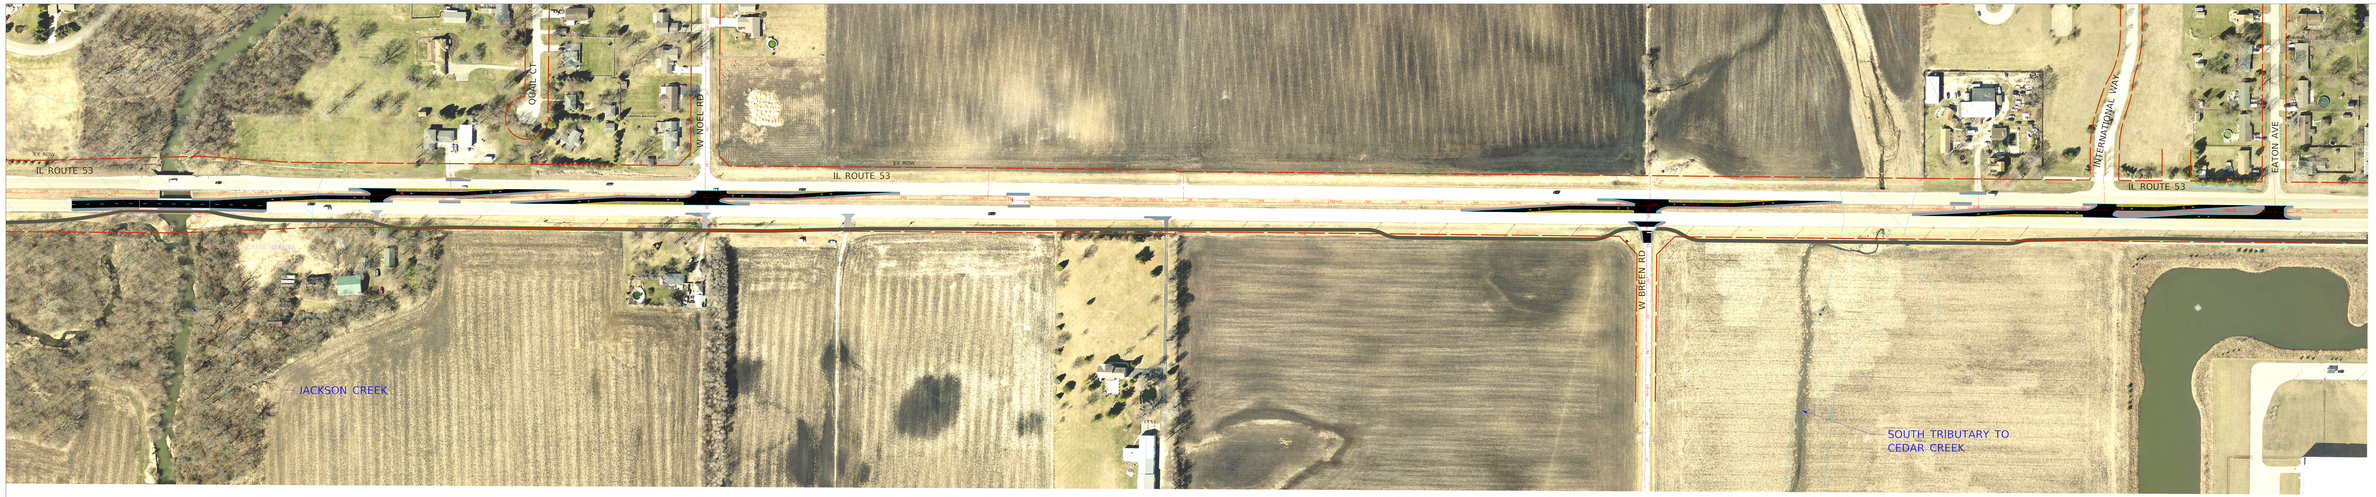

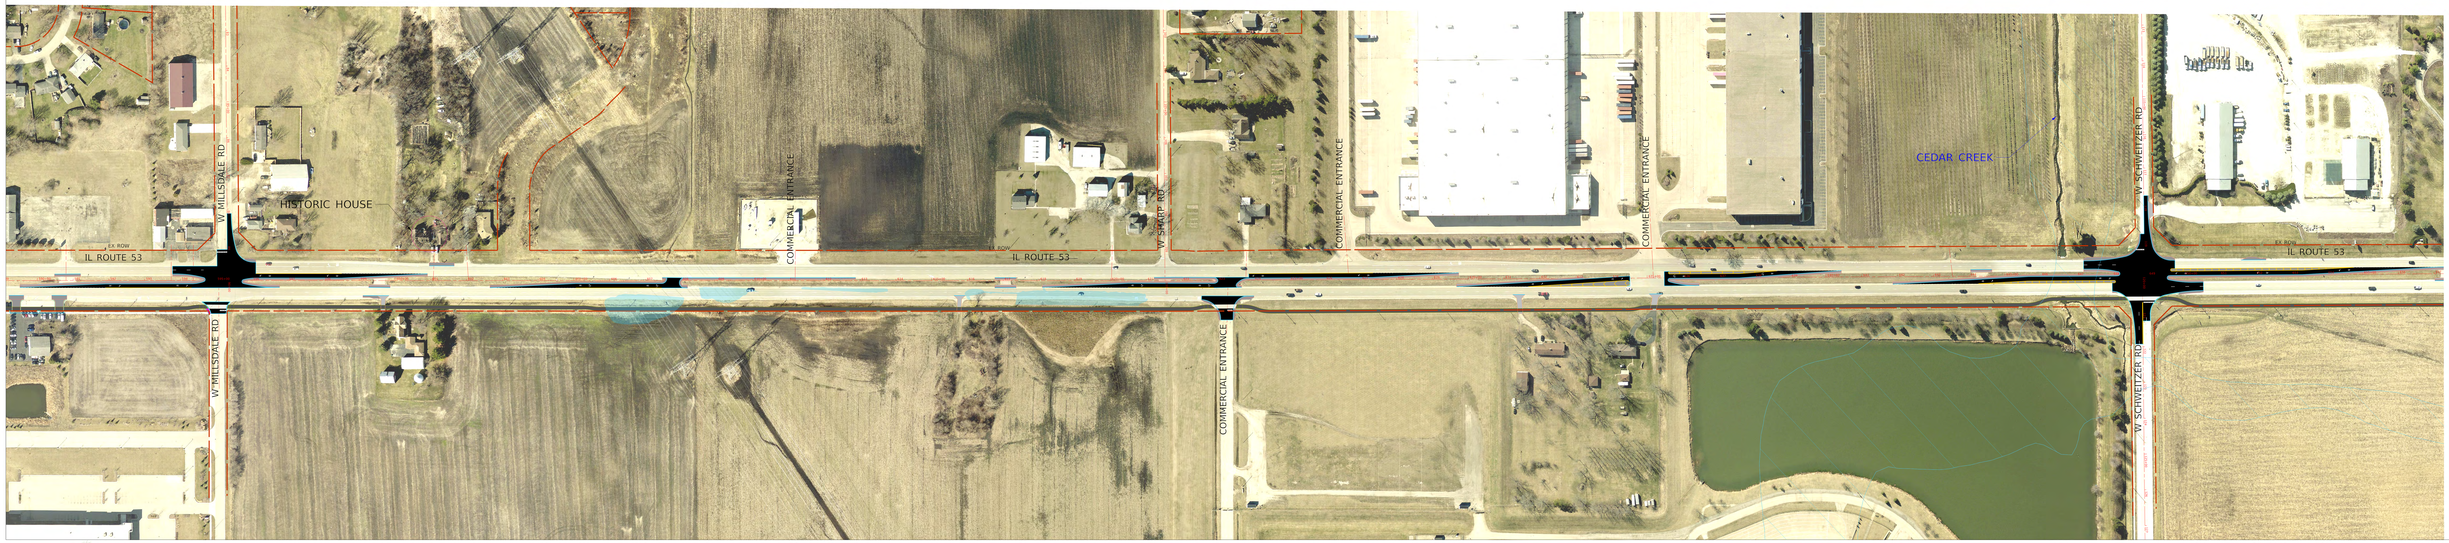

ILLINOIS 53 River Road to Patterson Road


IL 53 PHASE I STUDY
PROPOSED IMPROVEMENTS

PAVEMENT
AGGREGATE SHOULDER
DRIVEWAY ENTRANCE
SHARED-USE PATH
CONCRETE BARRIER
CURB & GUTTER
ASPHALT SHOULDER
SIDEWALK
HISTORIC SITE
WETLANDS
FLOODWAY BOUNDARY 100-YR

October 11, 2023

0 200 400 600
SCALE IN FEET



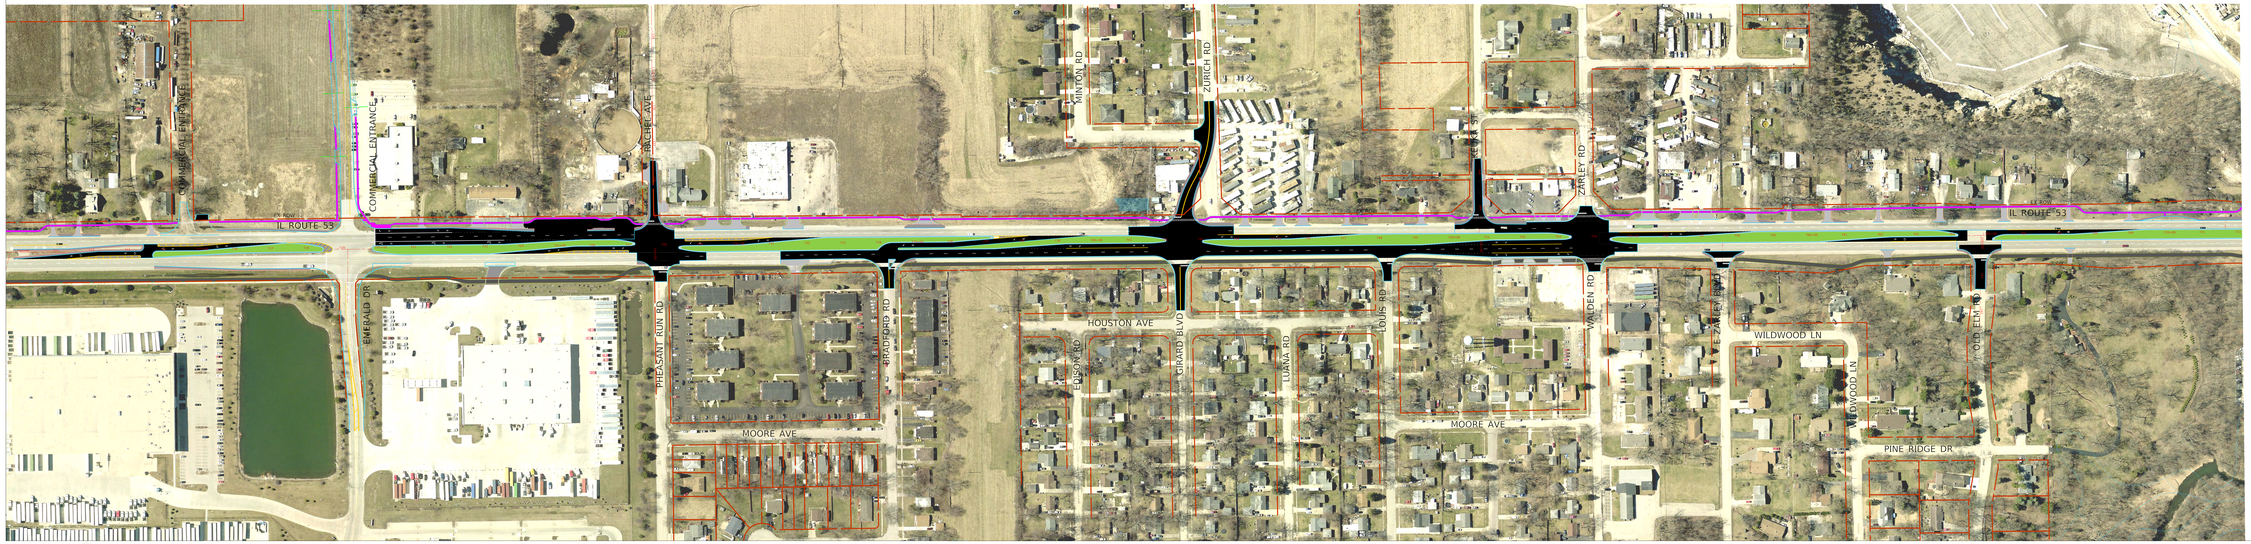


ILLINOIS 53 River Road to Patterson Road

IL 53 PHASE I STUDY
PROPOSED IMPROVEMENTS

- PAVEMENT
- AGGREGATE SHOULDER
- DRIVEWAY ENTRANCE
- SHARED-USE PATH
- CONCRETE BARRIER
- CURB & GUTTER
- ASPHALT SHOULDER
- SIDEWALK
- HISTORIC SITE
- WETLANDS
- FLOODWAY BOUNDARY 100-YR

October 11, 2023

0 200 400 600
SCALE IN FEET

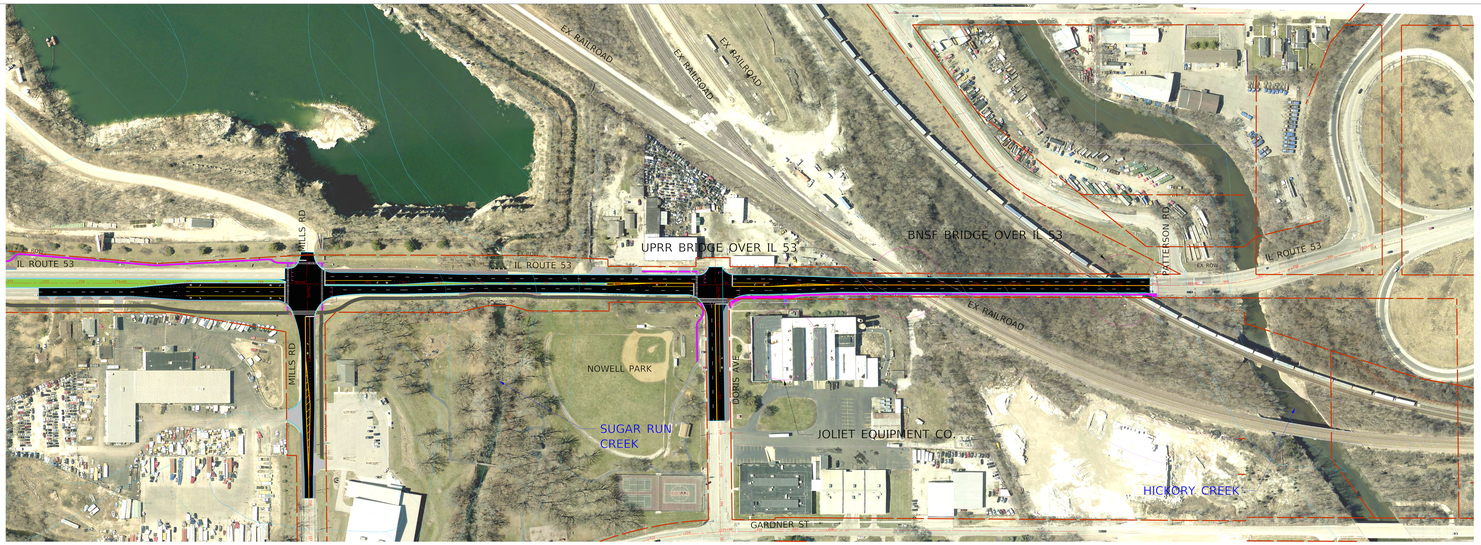



IL 53 PHASE I STUDY
PROPOSED IMPROVEMENTS

PAVEMENT
AGGREGATE SHOULDER
DRIVEWAY ENTRANCE
BIKE PATH
CONCRETE BARRIER
CURB & GUTTER
ASPHALT SHOULDER
SIDEWALK
HISTORIC SITE
WETLANDS
FLOODWAY BOUNDARY 100-YR

October 11, 2023

0 200 400 600
SCALE IN FEET